ACCEPTED & APPROVED
By City of Grand Forks, ND
Planning & Zoning Dept.

Name: Roxanne Ashman

Title: Planner

Date: 10/1/2012

2250 MILL ROAD
GRAND FORKS, ND 58201
LOT 5-16 BLOCK 1
GREENBERG INDUSTRIAL
SITES 1

DEVELOPMENT DATA

BUILDING LOT 159539 SF
BUILDING AREA EXISTING 46595 SF
BUILDING AREA PROPOSED 2400 SF
TOTAL BUILDING AREA 48995 SF
PAVING 45763 SF
TOTAL IMPERVIOUS 94758 SF
OTHER 64781 SF

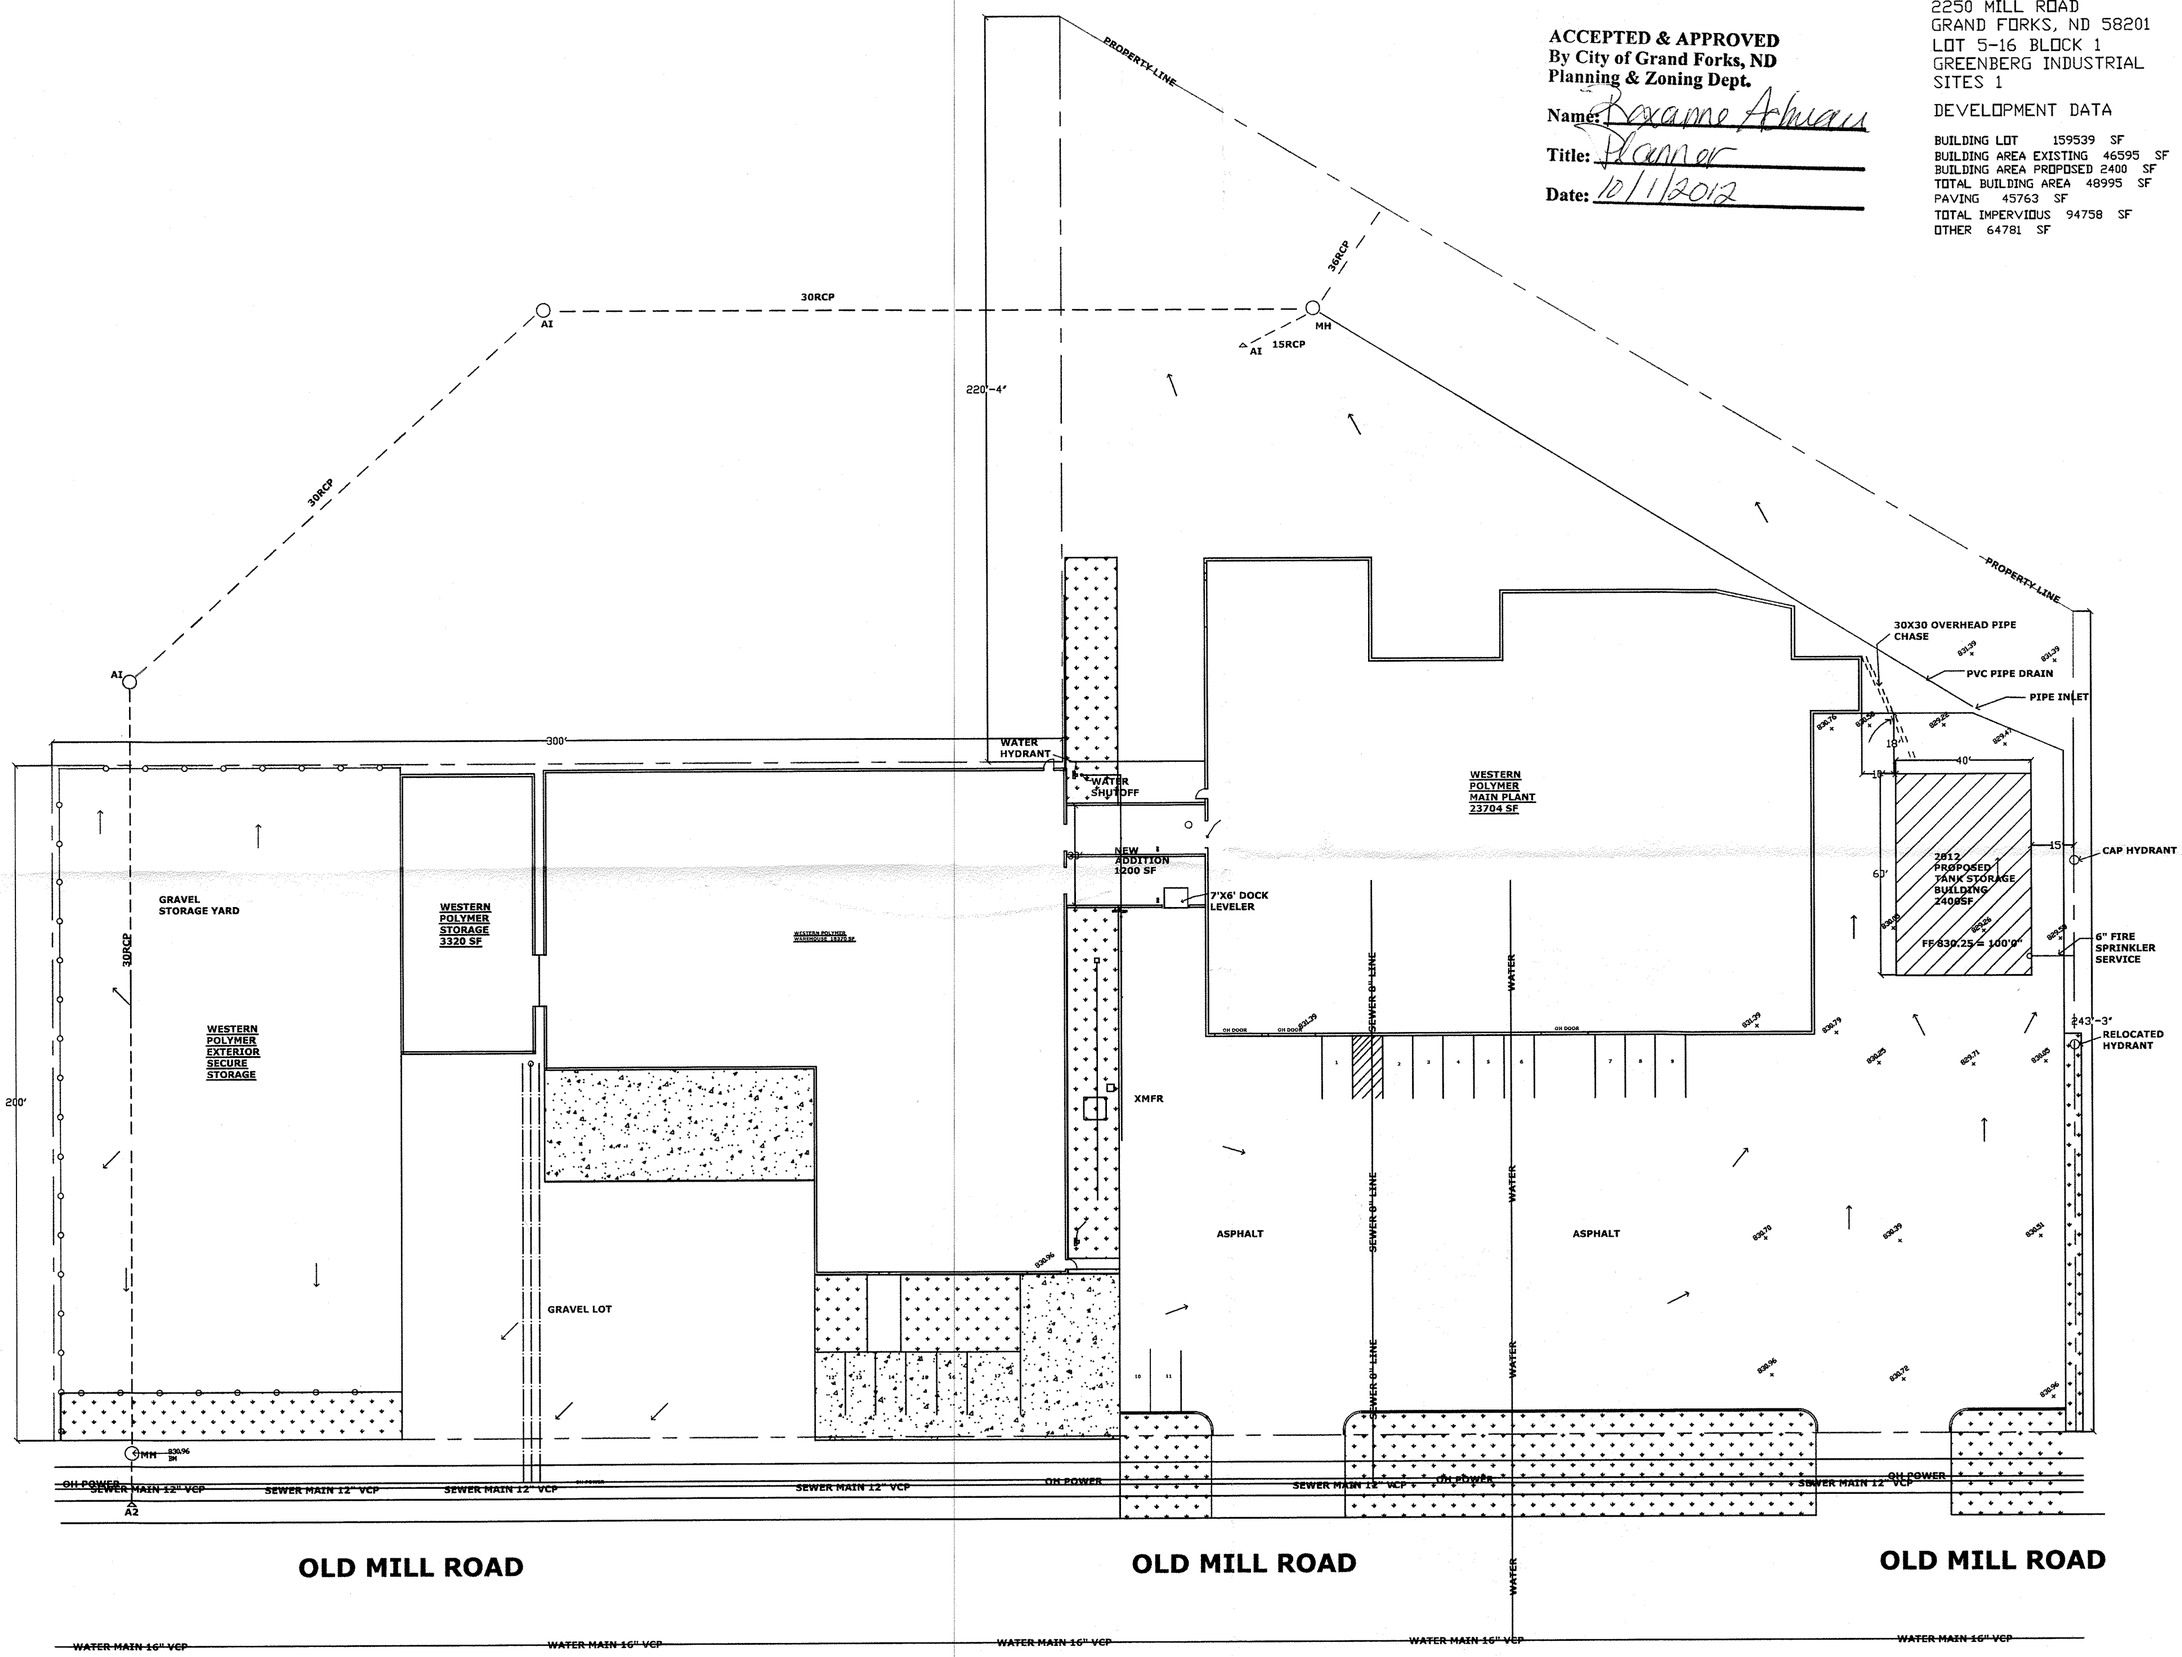

RECEIVED
SEP 20 2012
GRAND FORKS CITY
PLANNING DEPARTMENT

SCALE 1' = 1/32"

N

WESTERN POLYMER CORP
2250 MILL ROAD
GRAND FORKS, ND

INNES CONSTRUCTION CO., INC.
4324 UNIVERSITY AVENUE
GRAND FORKS, ND 58201

REVISION:
8-31-2012

C1